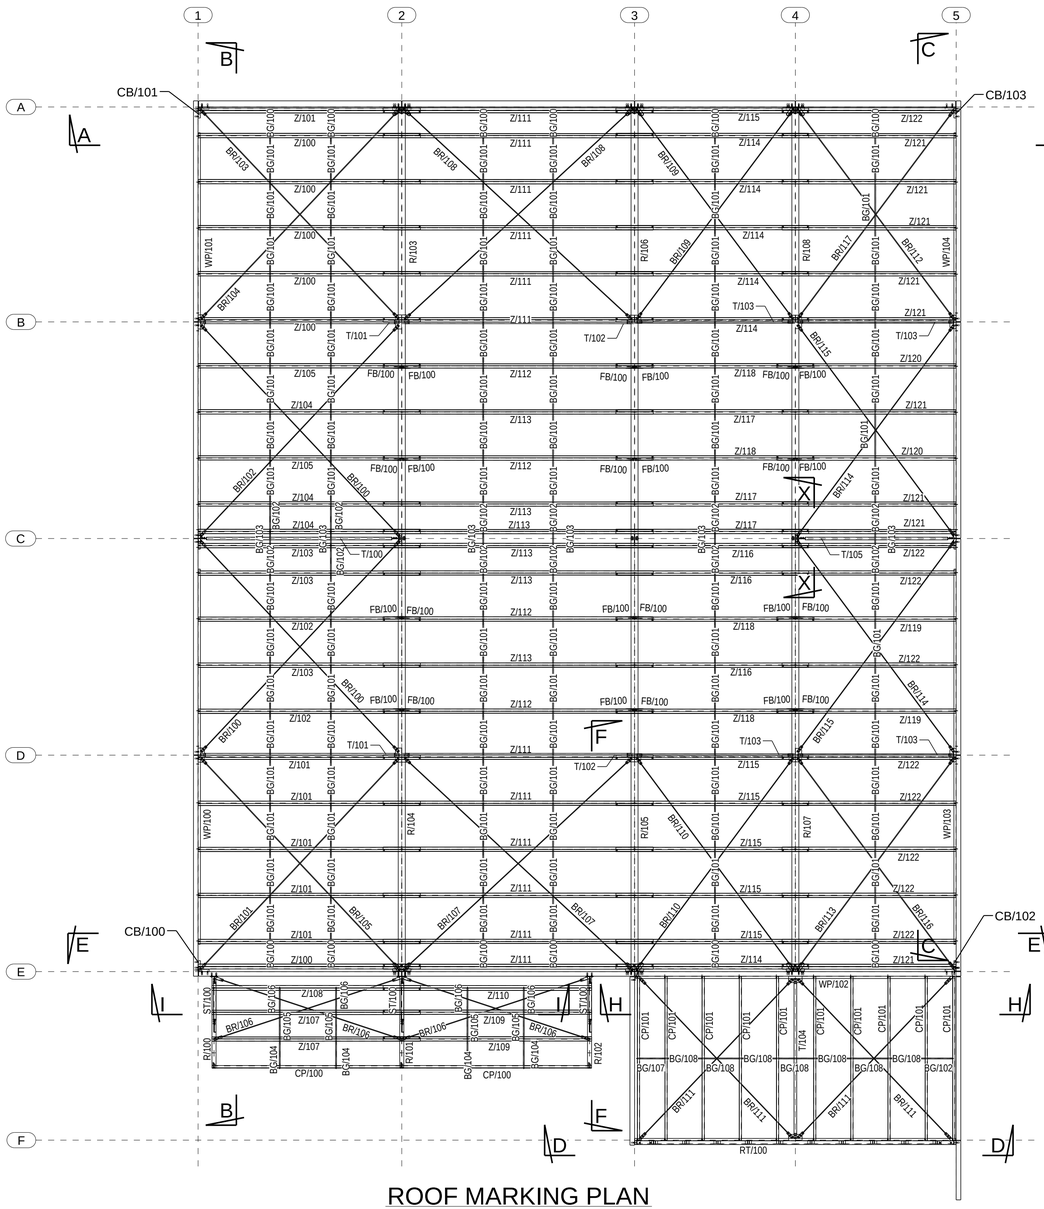

ROOF MARKING PLAN

SCALE 1:100

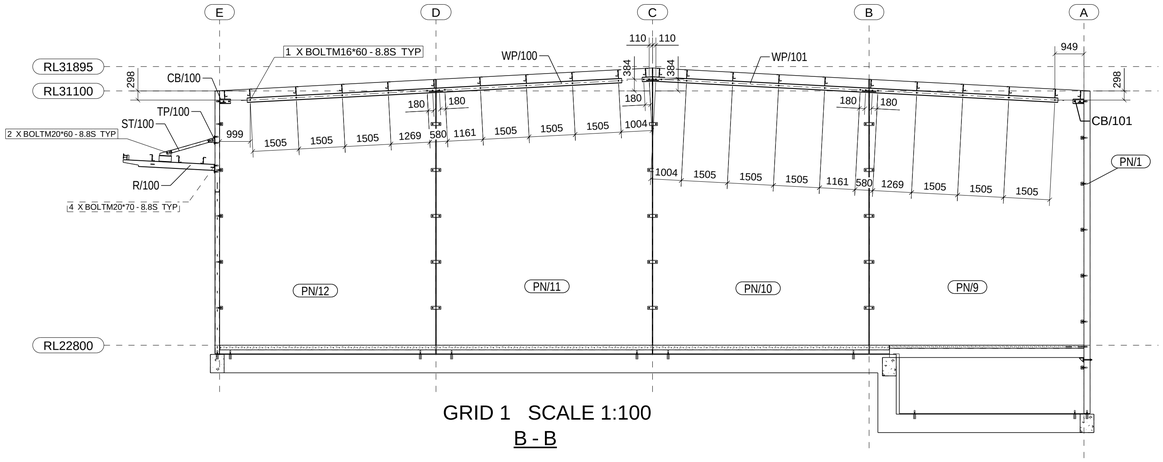

GRID 1 SCALE 1:100

B - B

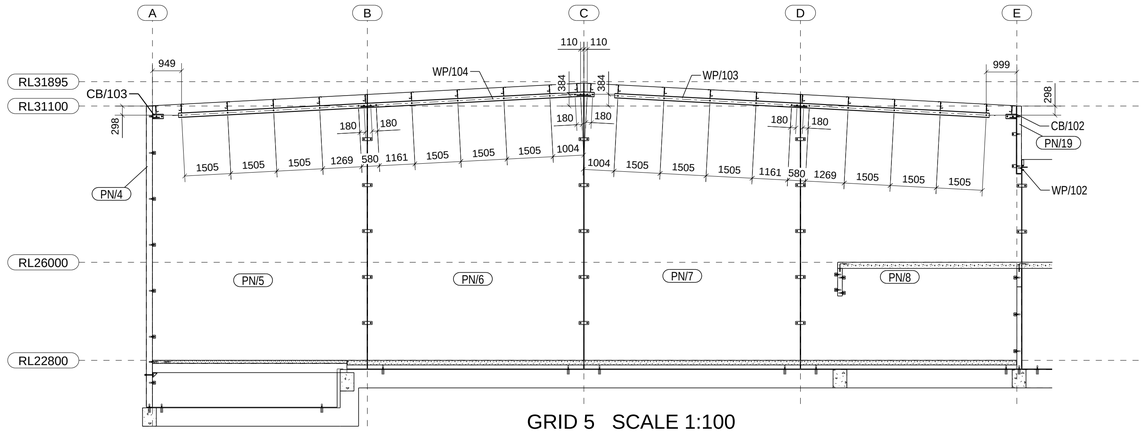

GRID 5 SCALE 1:100

C - C

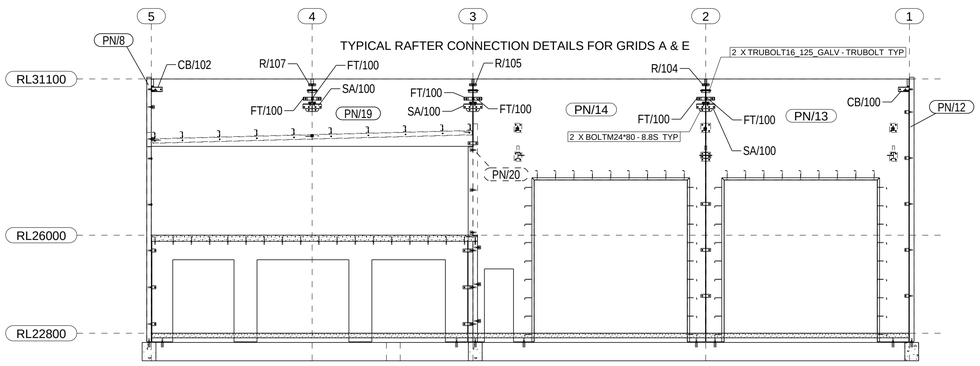

GRID E SCALE 1:100

E - E

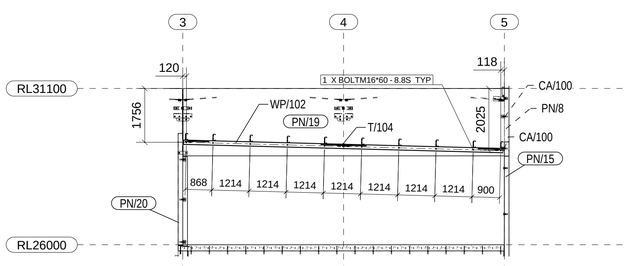

H - H

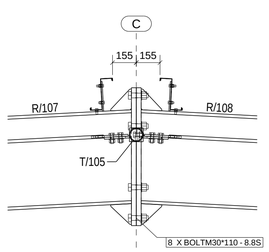

X - X

FOR ALL OTHER ELEVATIONS REFER TO DRAWINGS MP2 & MP3

REV	DATE	DESCRIPTION
0	10.10.2016	Issued for construction

CONFIDENTIAL

ASC
ATKINS STEELCRAFT PTY LTD
Structural steel Detailing
Yatala, Q.L.D PH: 07 3807 6424

DRAWING TITLE	ROOF MARKING PLAN		
CONTRACT			
MODELLED BY	B.A.	ISSUE DATE	05.10.2017
CONTRACT NO	100	DRAWING No	REV
SCALE	1:20 1:100	MP	O